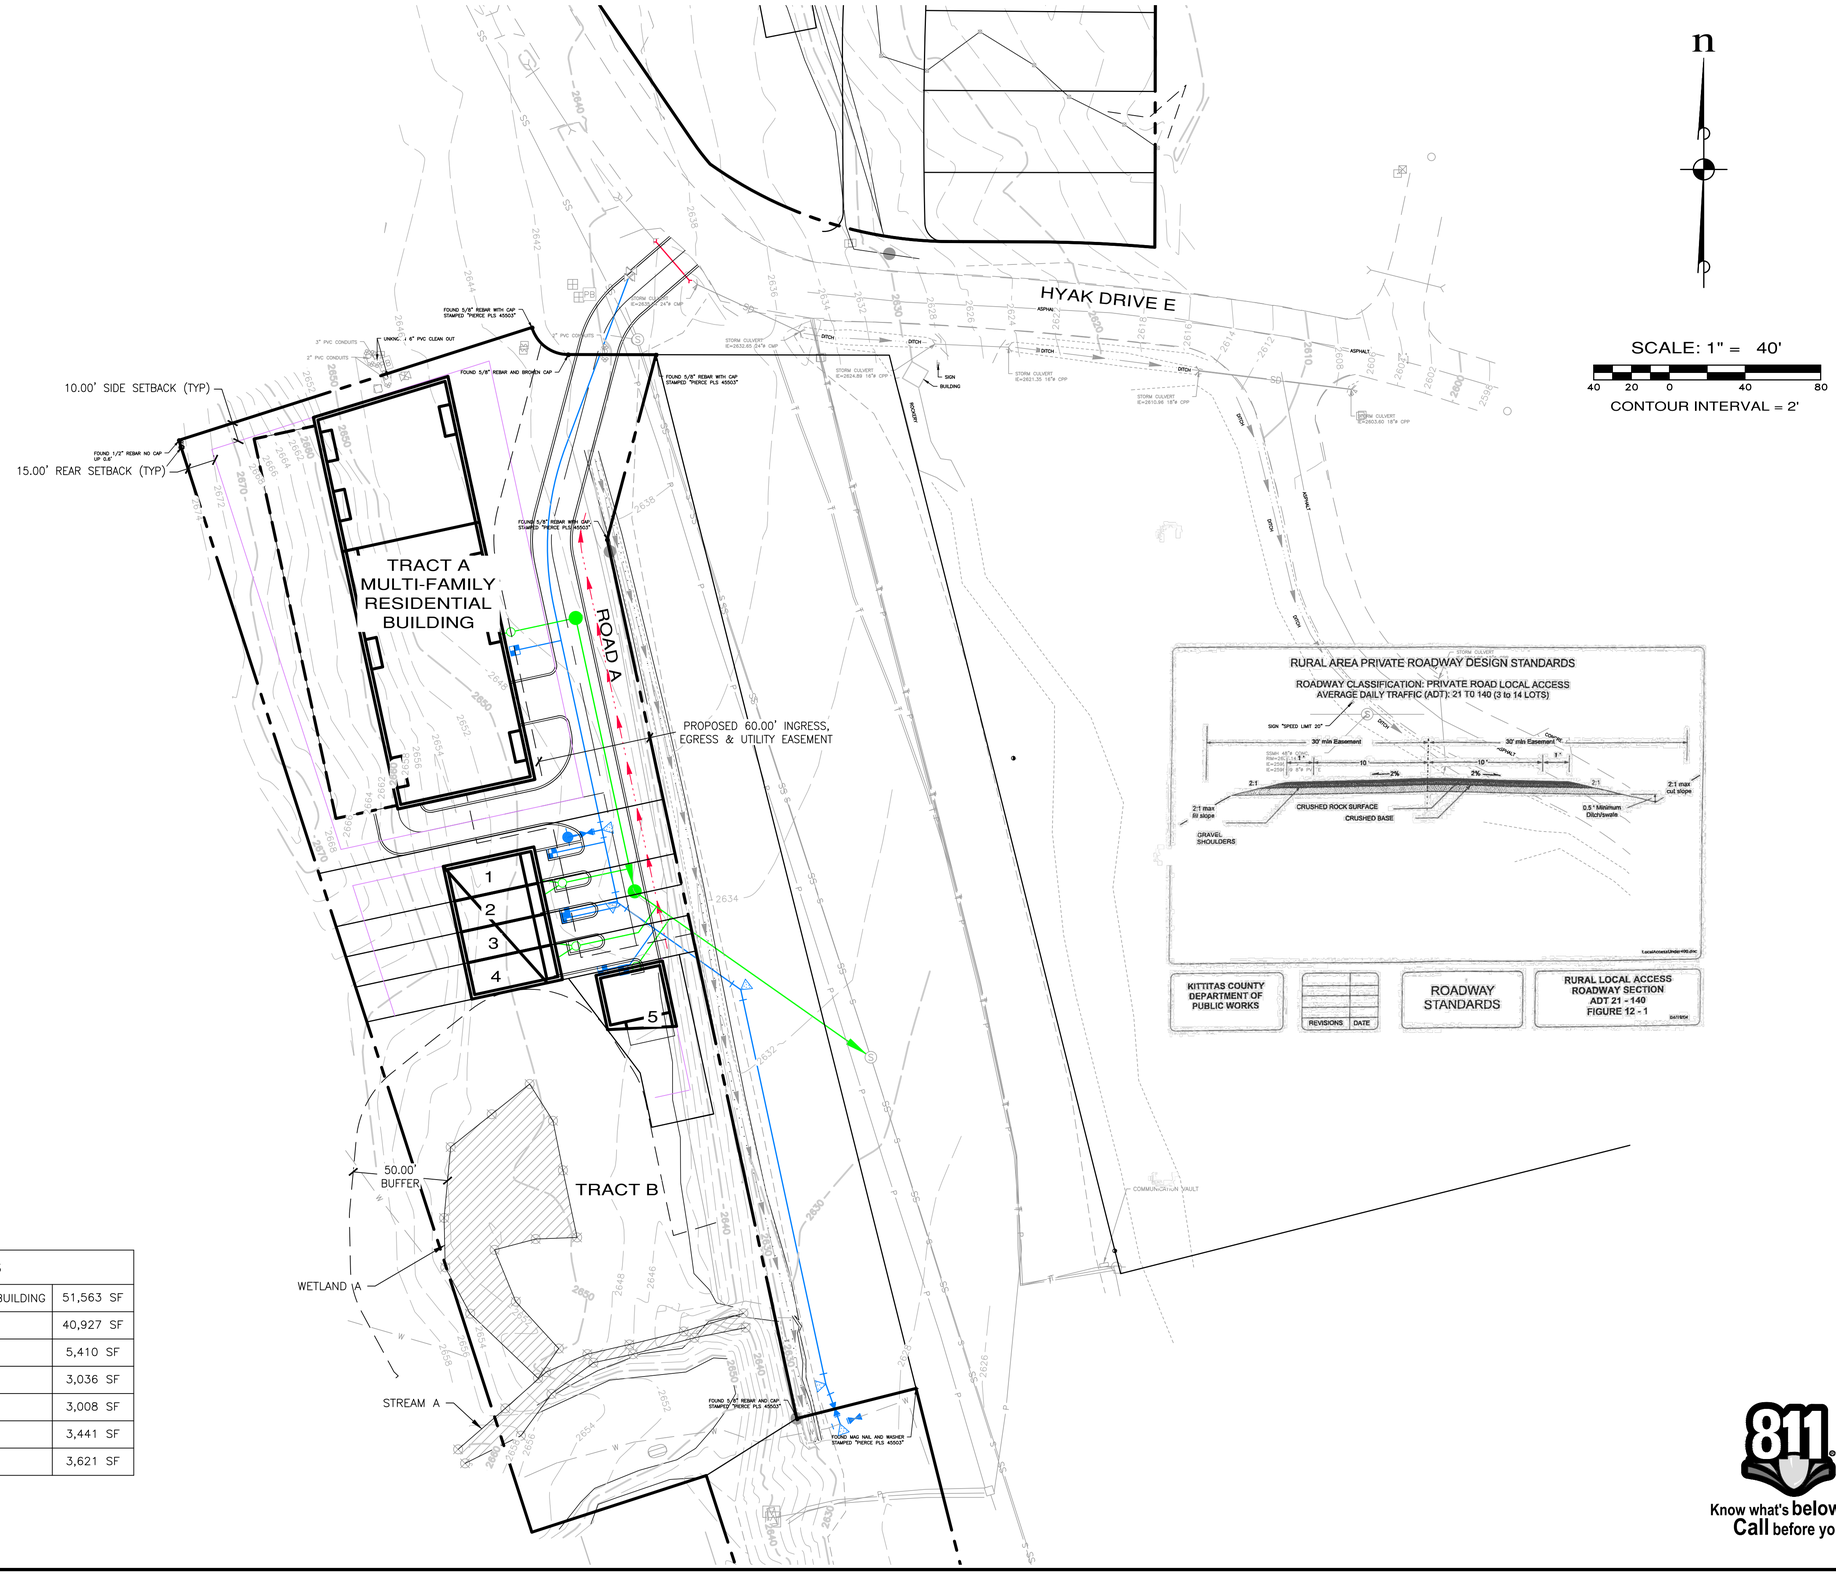

SITE AREAS	
TRACT A – MULTI-FAMILY RESIDENTIAL BUILDING	51,563 SF
TRACT B – CRITICAL AREAS	40,927 SF
LOT 1 – ATTACHED RESIDENTIAL	5,410 SF
LOT 2 – ATTACHED RESIDENTIAL	3,036 SF
LOT 3 – ATTACHED RESIDENTIAL	3,008 SF
LOT 4 – ATTACHED RESIDENTIAL	3,441 SF
LOT 5 – ATTACHED RESIDENTIAL	3,621 SF

Know what's below.
Call before you dig.

File: \\esm8\ENGR\ESM-JOBS\2238\001\021\exhibits\EN-01.dwg
Plotted: 3/27/2023 6:49 AM Plotted By: Jeff Hivo

REVISIONS

NO.	DESCRIPTION/DATE	BY

ESM CONSULTING ENGINEERS LLC
33400 8th Ave S, Suite 205
Federal Way, WA 98003
www.esmcivil.com
FEDERAL WAY (253) 838-6113
EVERETT (425) 258-9005
Civil Engineering | Land Planning
Public Works | Land Surveying | Landscape Architecture
Project Management

RELEVANT PLANNING & DEVELOPMENT, LLC

HYAK PUD PARCEL B

PRELIMINARY SITE PLAN

KITTITAS COUNTY WASHINGTON

JOB NO.:	2238-001-021
DWG. NAME:	EN-01
DESIGNED BY:	LGB
DRAWN BY:	GFF
CHECKED BY:	
DATE:	03/27/2023
DATE OF PRINT:	

EN-01

1 OF 1 SHEETS