PLAN INDEX	
PAGE	PAGE TITLE
1	Project Overview
A-1	Plot Plan, Survey, Mapping (Plan Footprint)
A-3	Exterior Elevations
A-4	Exterior Elevations
A-5	Foundation Plan
A-6	Floor Plan, Floor 1
A-7	Floor Plan, Floor 2
A-8	Floor Plan-Basement
3	Framing Plans Floor 0
A-9	Framing Plans Floor 1
A-10	Floor Framing Plans Floor 2
A-11	Framing Cross Section Details
A-12	Roof Layout Plan
5	Roof Framing Plan
6	Electrical Plan - Floor 0
7	Electrical Plan - Floor 1
8	Electrical Plan - Floor 2

REVISIONS			
Number	Date	Revised By	Description

3D VIEWS ARE NOT TO SCALE AND MAY NOT REFLECT EXACTLY WHAT IS AVAILABLE FOR THE PROJECT. RENDER VIEWS ARE REPRESENTATIONS OF WHAT THE VIEW COULD LOOK LIKE. NOT WHAT IT WILL LOOK LIKE. 2D VIEWS ALWAYS SUPERCEDE 3D VIEWS

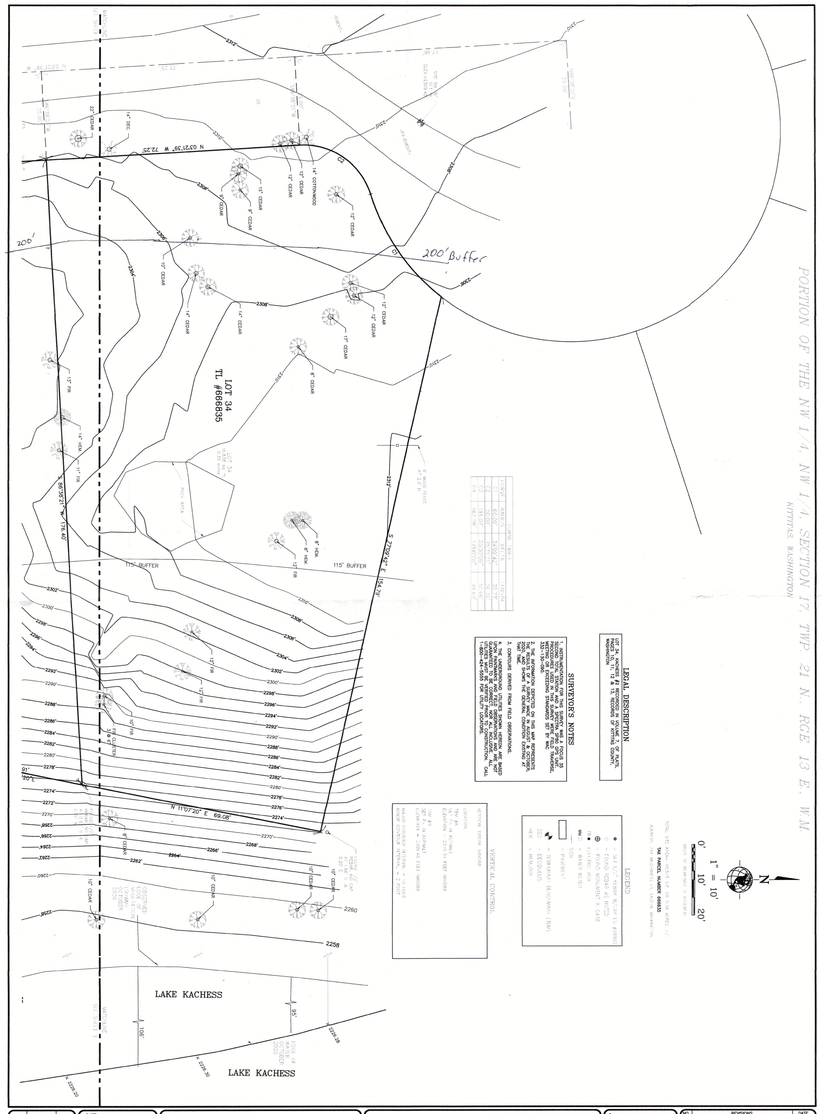

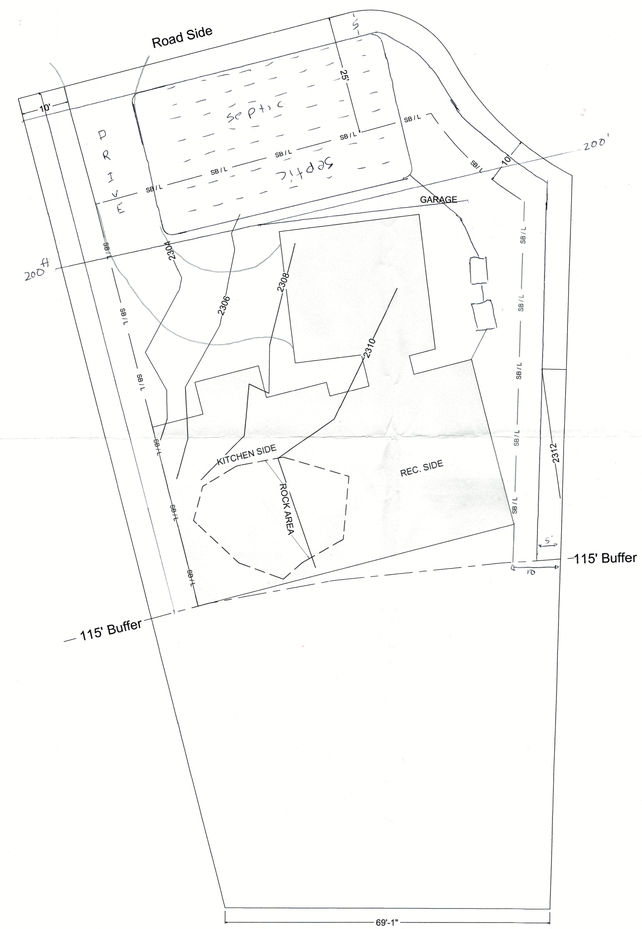

Septic 5ft
Side yard 10ft

RECEIVED
APR 07 2021
Kittitas County CDS

SCALE 1" = 15' - 0"

SC Design
PO BOX 8306,
Yakima, WA, 989028
PHONE: 509-607-0300 EMAIL: steve@stevesenger.com

LICENSE NUMBER:
1234567890

NEW HOME PLANS FOR:
Kevin Brown Residence

CLIENT EMAIL:
PHONE: 425-318-0079 CELL PHONE:

PAGE TITLE:
Plot Plan, Survey, Mapping (Plan Footprint)

DRAWN BY:
Steve S

DATE:
3/27/2021

SCALE:
1/8" = 1' - 0"

SHEET #:
A-1

© SC DESIGN ALL RIGHTS RESERVED, DUPLICATION AND DISTRIBUTION OF THIS PLAN WITHOUT WRITTEN PERMISSION IS PROHIBITED